FRONT VIEW COLOR RENDERING

PROJECT NUMBER: 1571
ISSUE DATE: 7/19/2026
DESIGNED AND DRAWN BY
JIM ROBINSON
COPYRIGHT 2026
ALL RIGHTS RESERVED

Design South Builders
Cashiers, NC

PROJECT:
LOT 120 U.R., HIGH HAMTON CLUB
CASHIERS, NC

DATE:
8/10/2026

REAR VIEW COLOR RENDERING

PROJECT NUMBER: 1571
ISSUE DATE: 7/19/2026
DESIGNED AND DRAWN BY
JIM ROBINSON
COPYRIGHT 2026
ALL RIGHTS RESERVED

Design South Builders
Cashiers, NC

PROJECT:
LOT 120 U.R., HIGH HAMTON CLUB
CASHIERS, NC

DATE:
8/10/2026




MAIN LEVEL PLAN

DATE:
8/10/2026

PROJECT:
LOT 120 U.R., HIGH HAMTON CLUB
CASHIERS, NC

Design South Builders
Cashiers, NC

PROJECT NUMBER: 1571
ISSUE DATE: 7/19/2026
DESIGNED AND DRAWN BY
JIM ROBINSON
COPYRIGHT 2026
ALL RIGHTS RESERVED

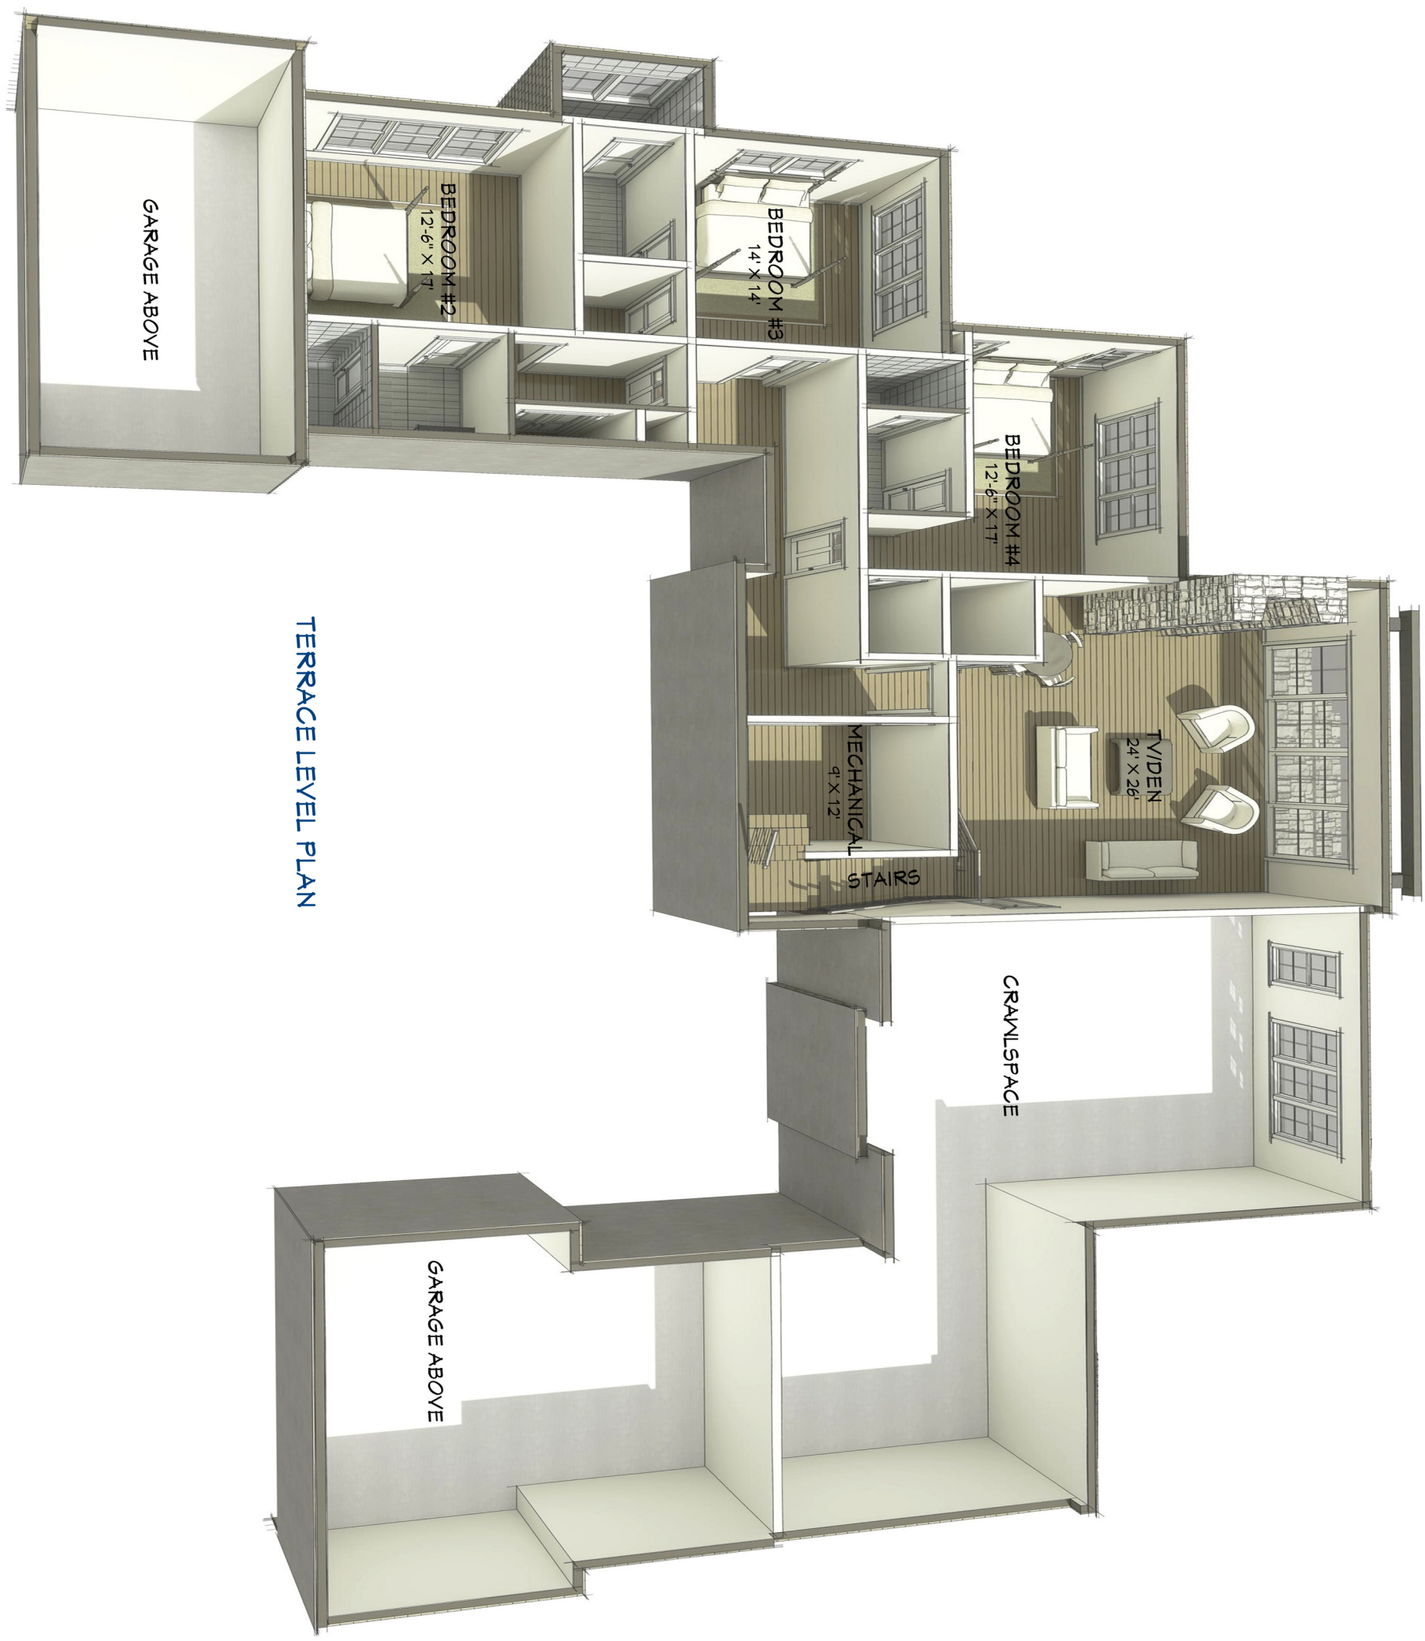

TERRACE LEVEL PLAN

DATE:
8/10/2026

PROJECT:
LOT 120 U.R., HIGH HAMTON CLUB
CASHIERS, NC

Design South Builders
Cashiers, NC

PROJECT NUMBER: 1571
ISSUE DATE: 7/19/2026
DESIGNED AND DRAWN BY
JIM ROBINSON
COPYRIGHT 2026
ALL RIGHTS RESERVED

FOYER RENDERING

PROJECT NUMBER: 1571
ISSUE DATE: 7/19/2026
DESIGNED AND DRAWN BY
JIM ROBINSON
COPYRIGHT 2026
ALL RIGHTS RESERVED

Design South Builders
Cashiers, NC

PROJECT:
LOT 120 U.R., HIGH HAMTON CLUB
CASHIERS, NC

DATE:
8/10/2026

LIVING RENDERING

PROJECT NUMBER: 1571
ISSUE DATE: 7/19/2026
DESIGNED AND DRAWN BY
JIM ROBINSON
COPYRIGHT 2026
ALL RIGHTS RESERVED

Design South Builders
Cashiers, NC

PROJECT:
LOT 120 U.R., HIGH HAMTON CLUB
CASHIERS, NC

DATE:
8/10/2026

DINING RENDERING

PROJECT NUMBER: 1571
ISSUE DATE: 7/19/2026
DESIGNED AND DRAWN BY
JIM ROBINSON
COPYRIGHT 2026
ALL RIGHTS RESERVED

Design South Builders
Cashiers, NC

PROJECT:
LOT 120 U.R., HIGH HAMTON CLUB
CASHIERS, NC

DATE:
8/10/2026


KITCHEN RENDERING

PROJECT NUMBER: 1571
ISSUE DATE: 7/19/2026
DESIGNED AND DRAWN BY
JIM ROBINSON
COPYRIGHT 2026
ALL RIGHTS RESERVED

Design South Builders
Cashiers, NC

PROJECT:
LOT 120 U.R., HIGH HAMTON CLUB
CASHIERS, NC

DATE:
8/10/2026

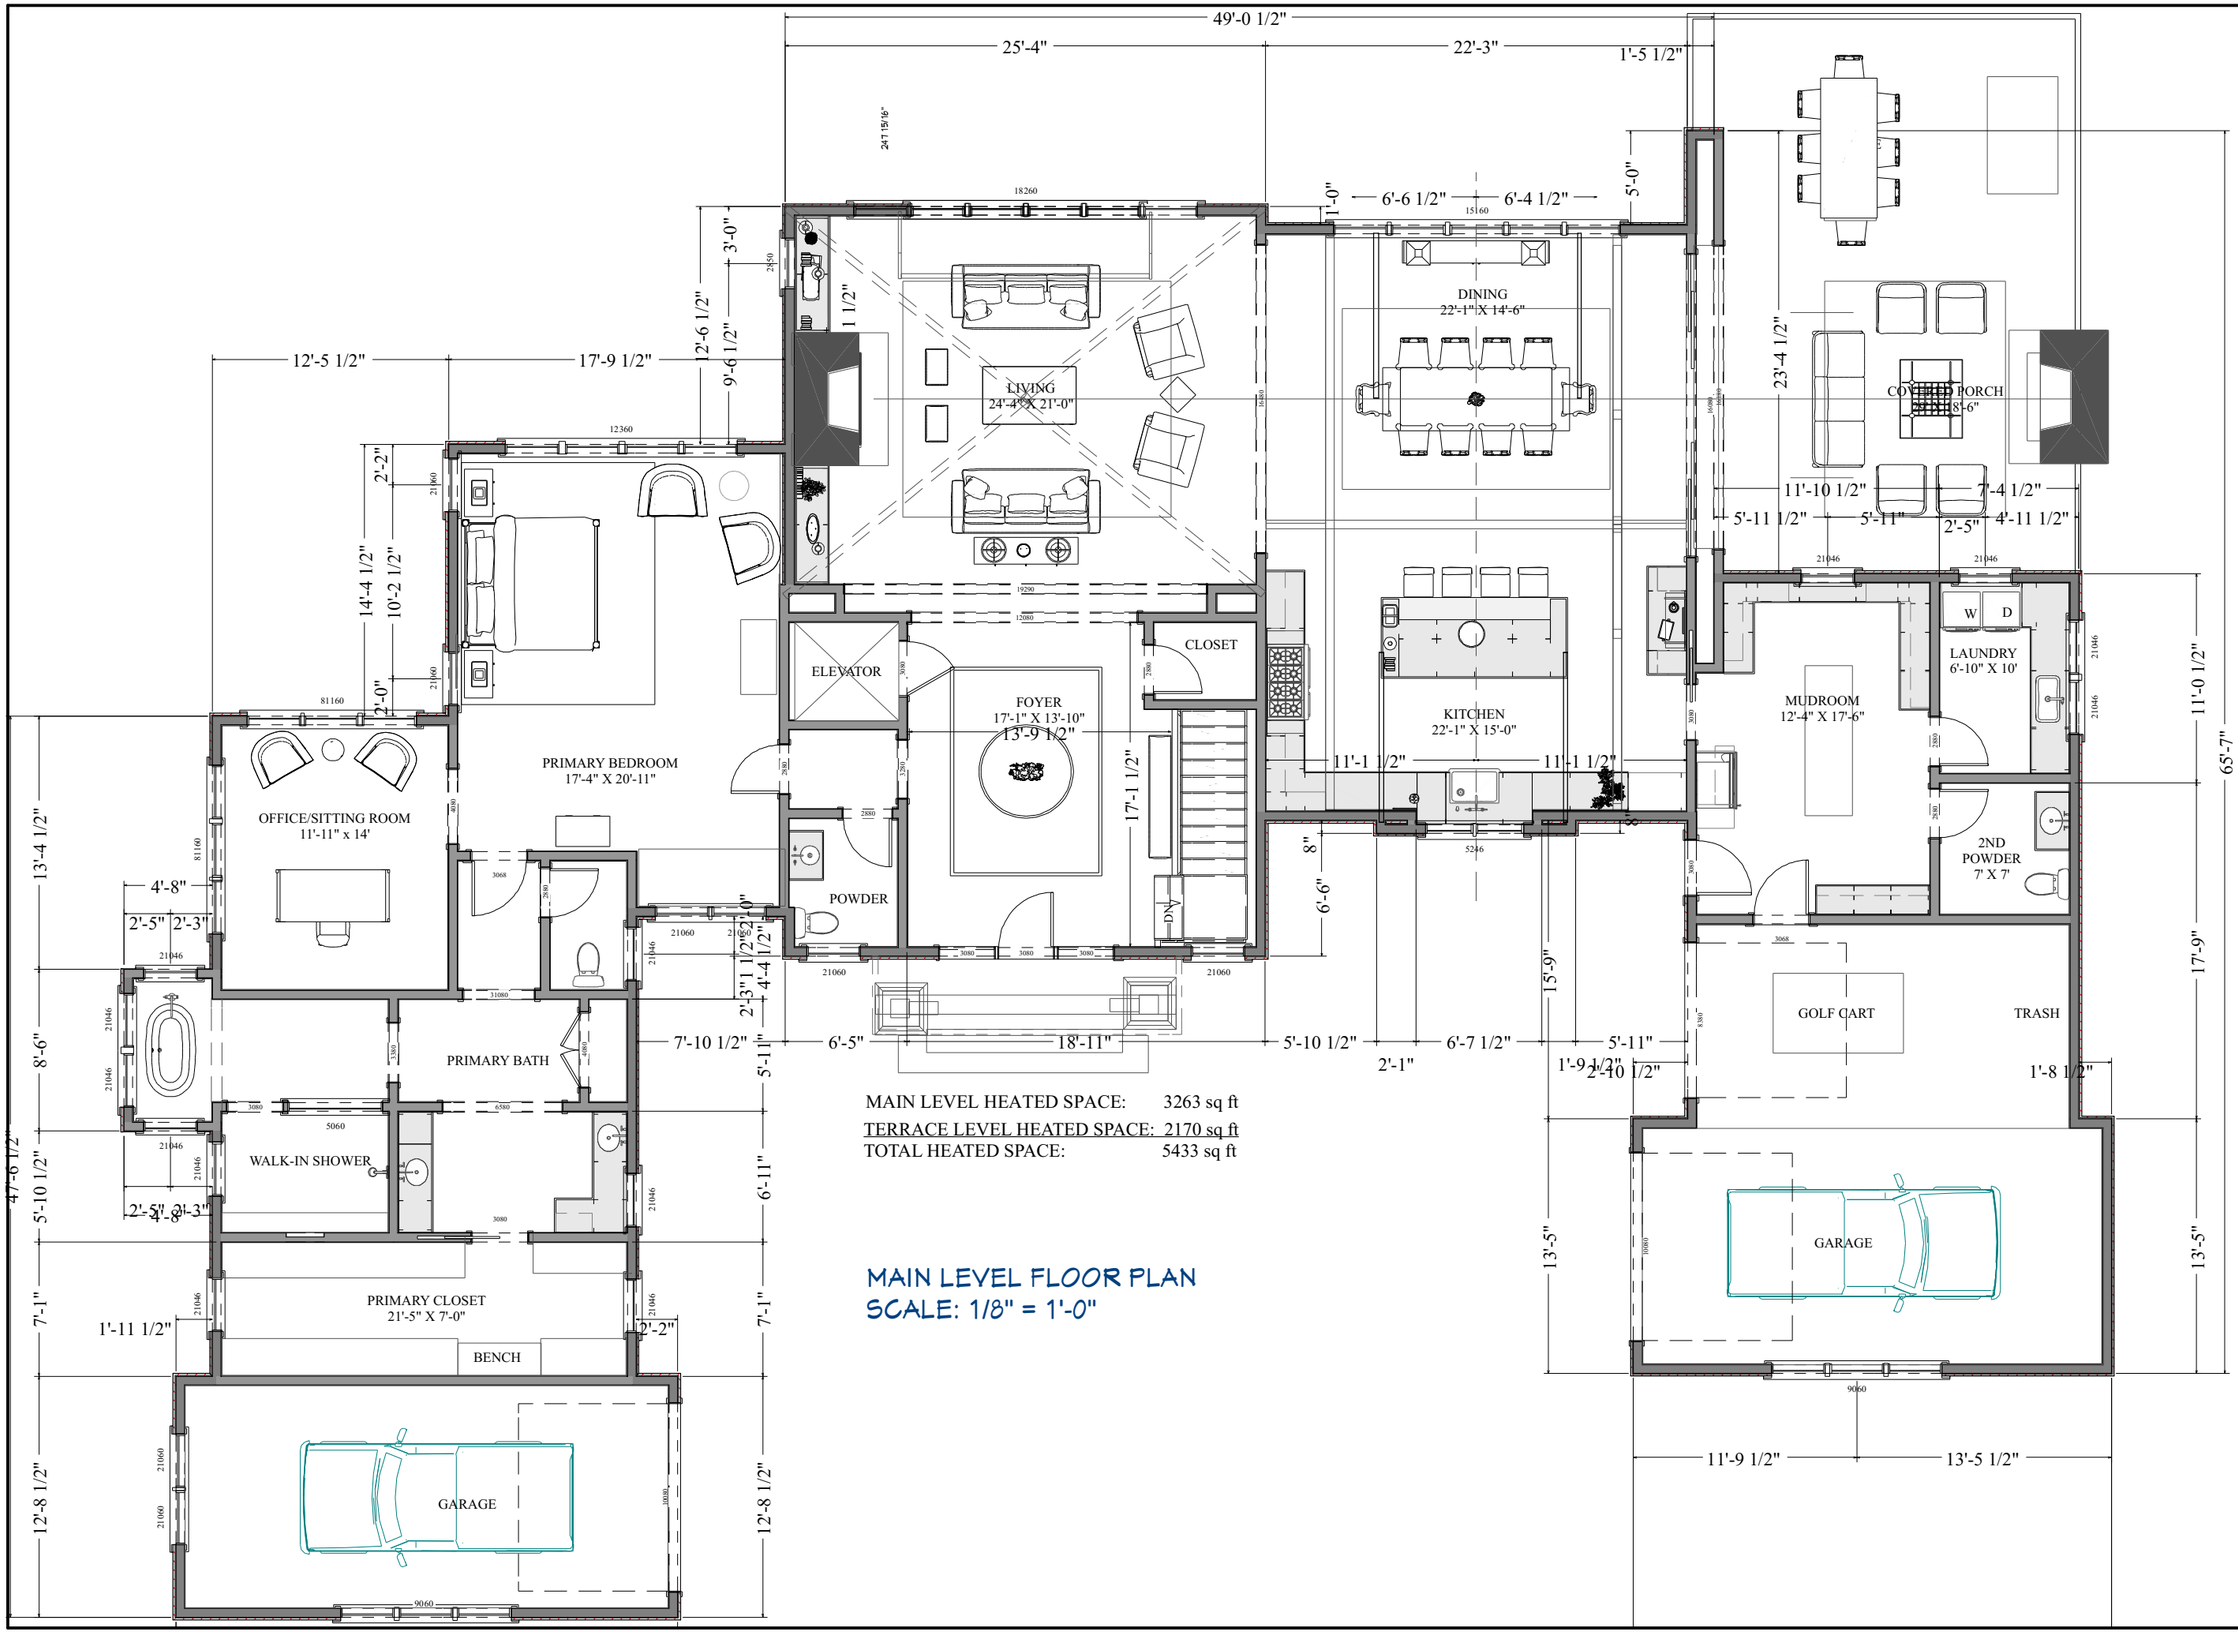

MAIN LEVEL HEATED SPACE: 3263 sq ft
TERRACE LEVEL HEATED SPACE: 2170 sq ft
TOTAL HEATED SPACE: 5433 sq ft


MAIN LEVEL FLOOR PLAN
SCALE: 1/8" = 1'-0"

PROJECT NUMBER: 1571
ISSUE DATE: 7/19/2026
DESIGNED AND DRAWN BY
JIM ROBINSON
COPYRIGHT 2026
ALL RIGHTS RESERVED

Design South Builders
Cashiers, NC

PROJECT:
LOT 120 U.R., HIGH HAMTON CLUB
CASHIERS, NC

DATE:
8/10/2026

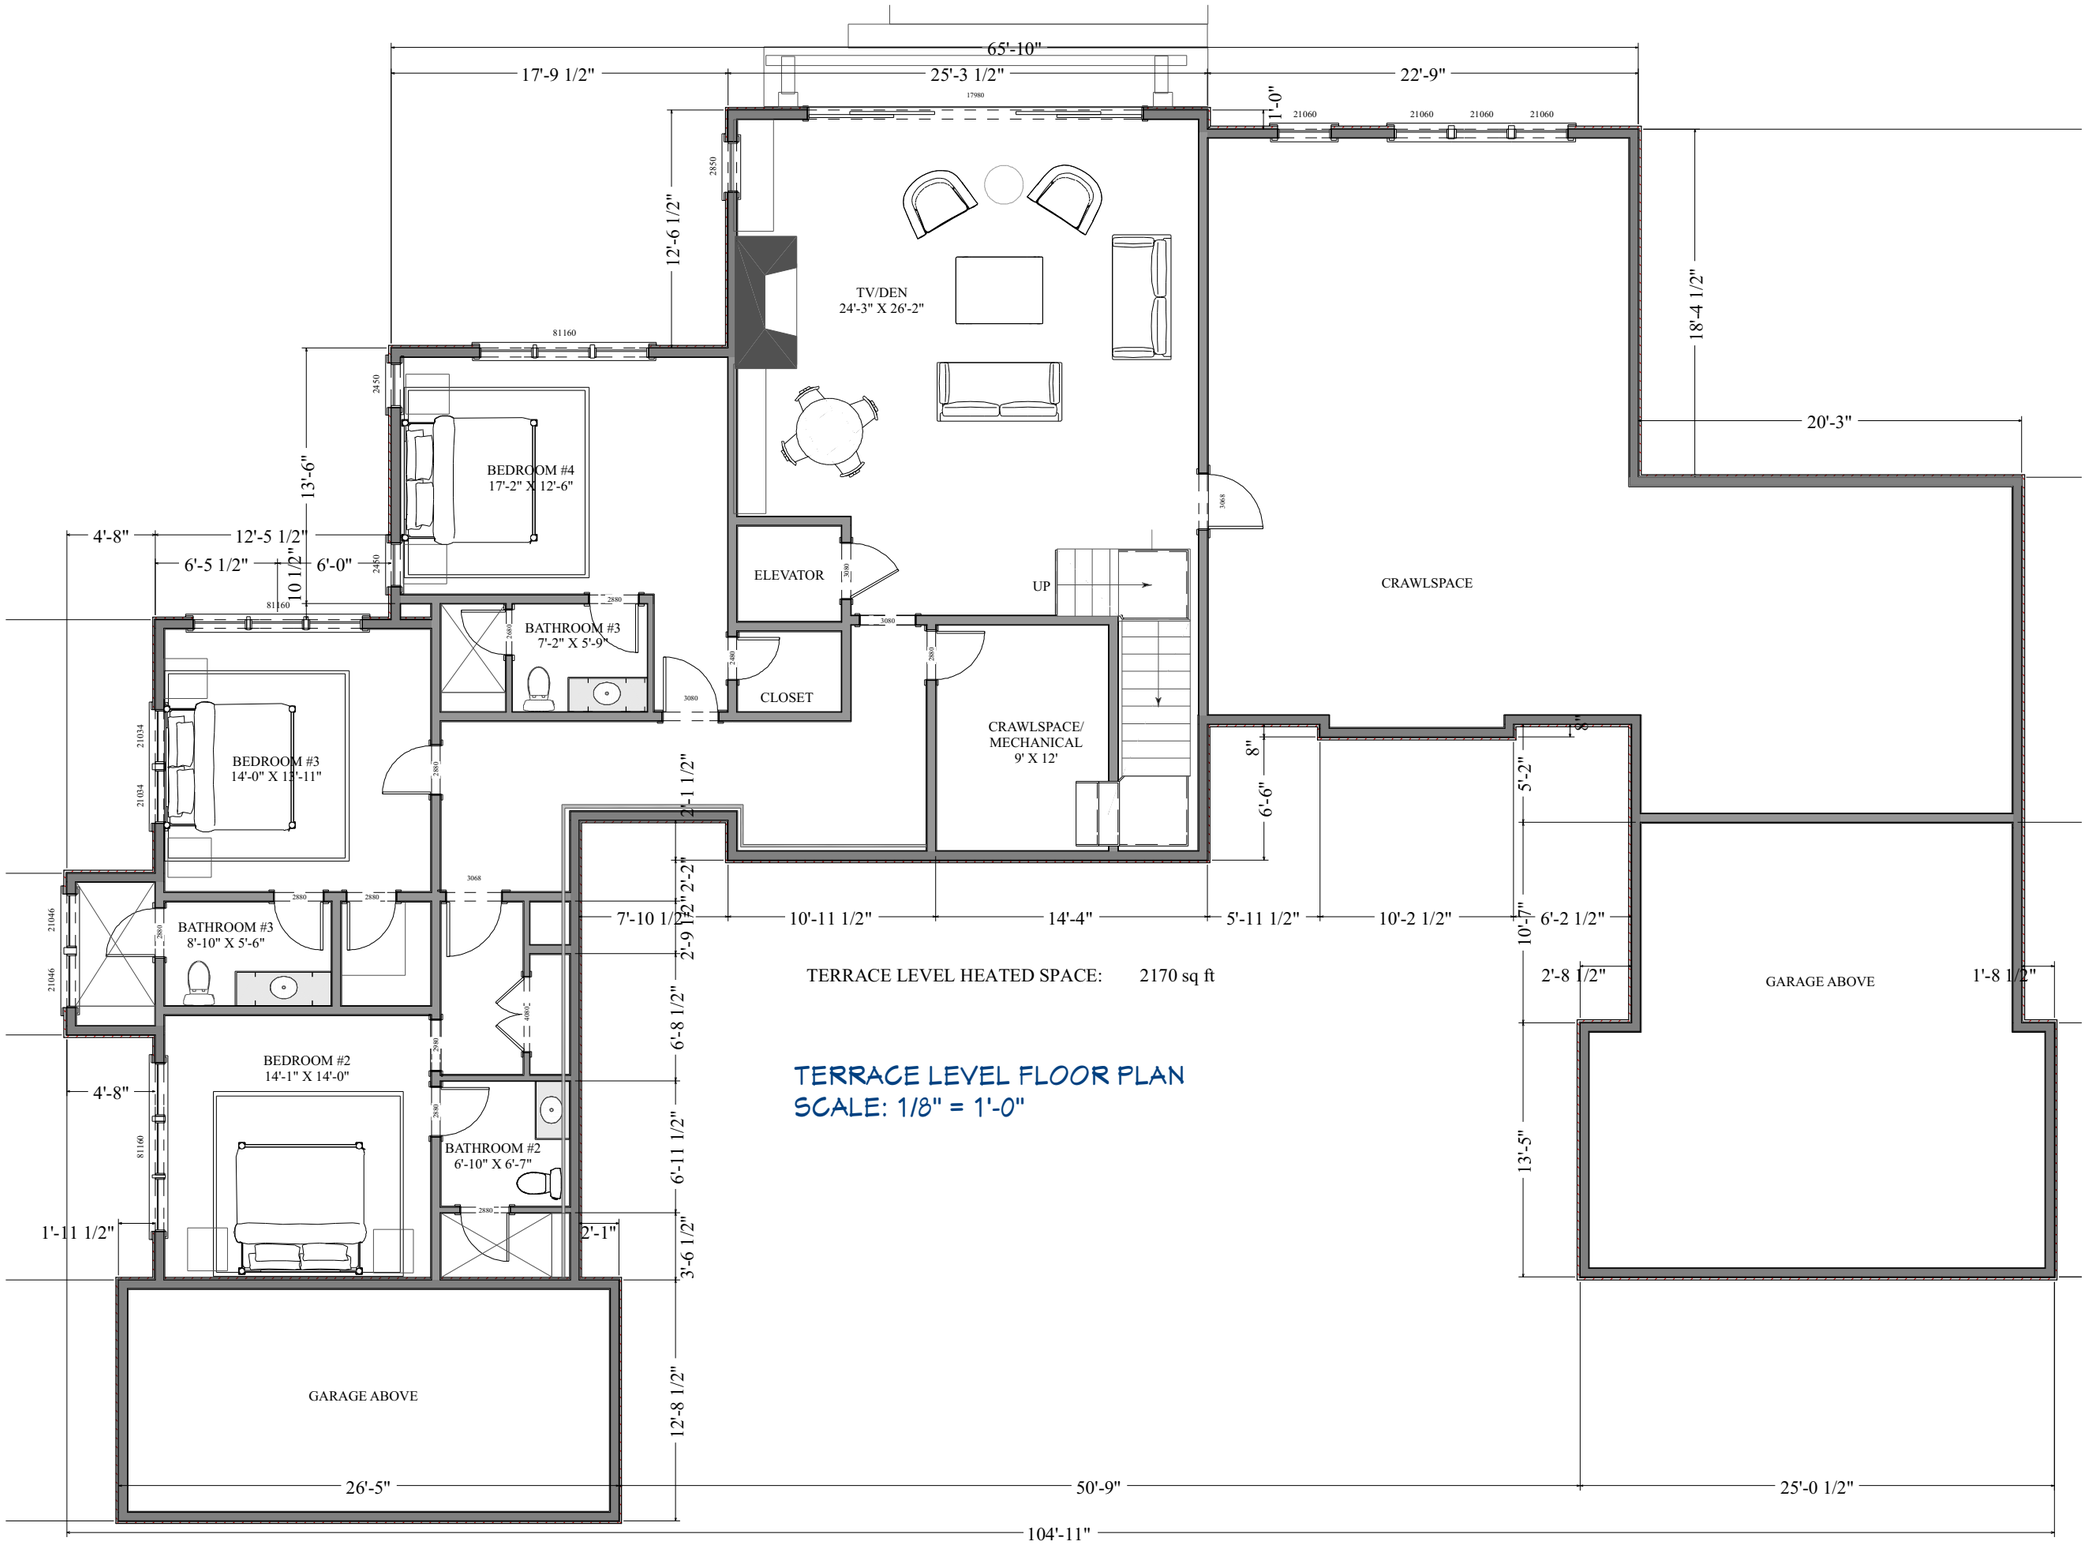

TERRACE LEVEL HEATED SPACE: 2170 sq ft

TERRACE LEVEL FLOOR PLAN
SCALE: 1/8" = 1'-0"

PROJECT NUMBER: 1571
ISSUE DATE: 7/19/2026
DESIGNED AND DRAWN BY
JIM ROBINSON
COPYRIGHT 2026
ALL RIGHTS RESERVED

Design South Builders
Cashiers, NC

PROJECT:
LOT 120 U.R., HIGH HAMTON CLUB
CASHIERS, NC

DATE:
8/10/2026